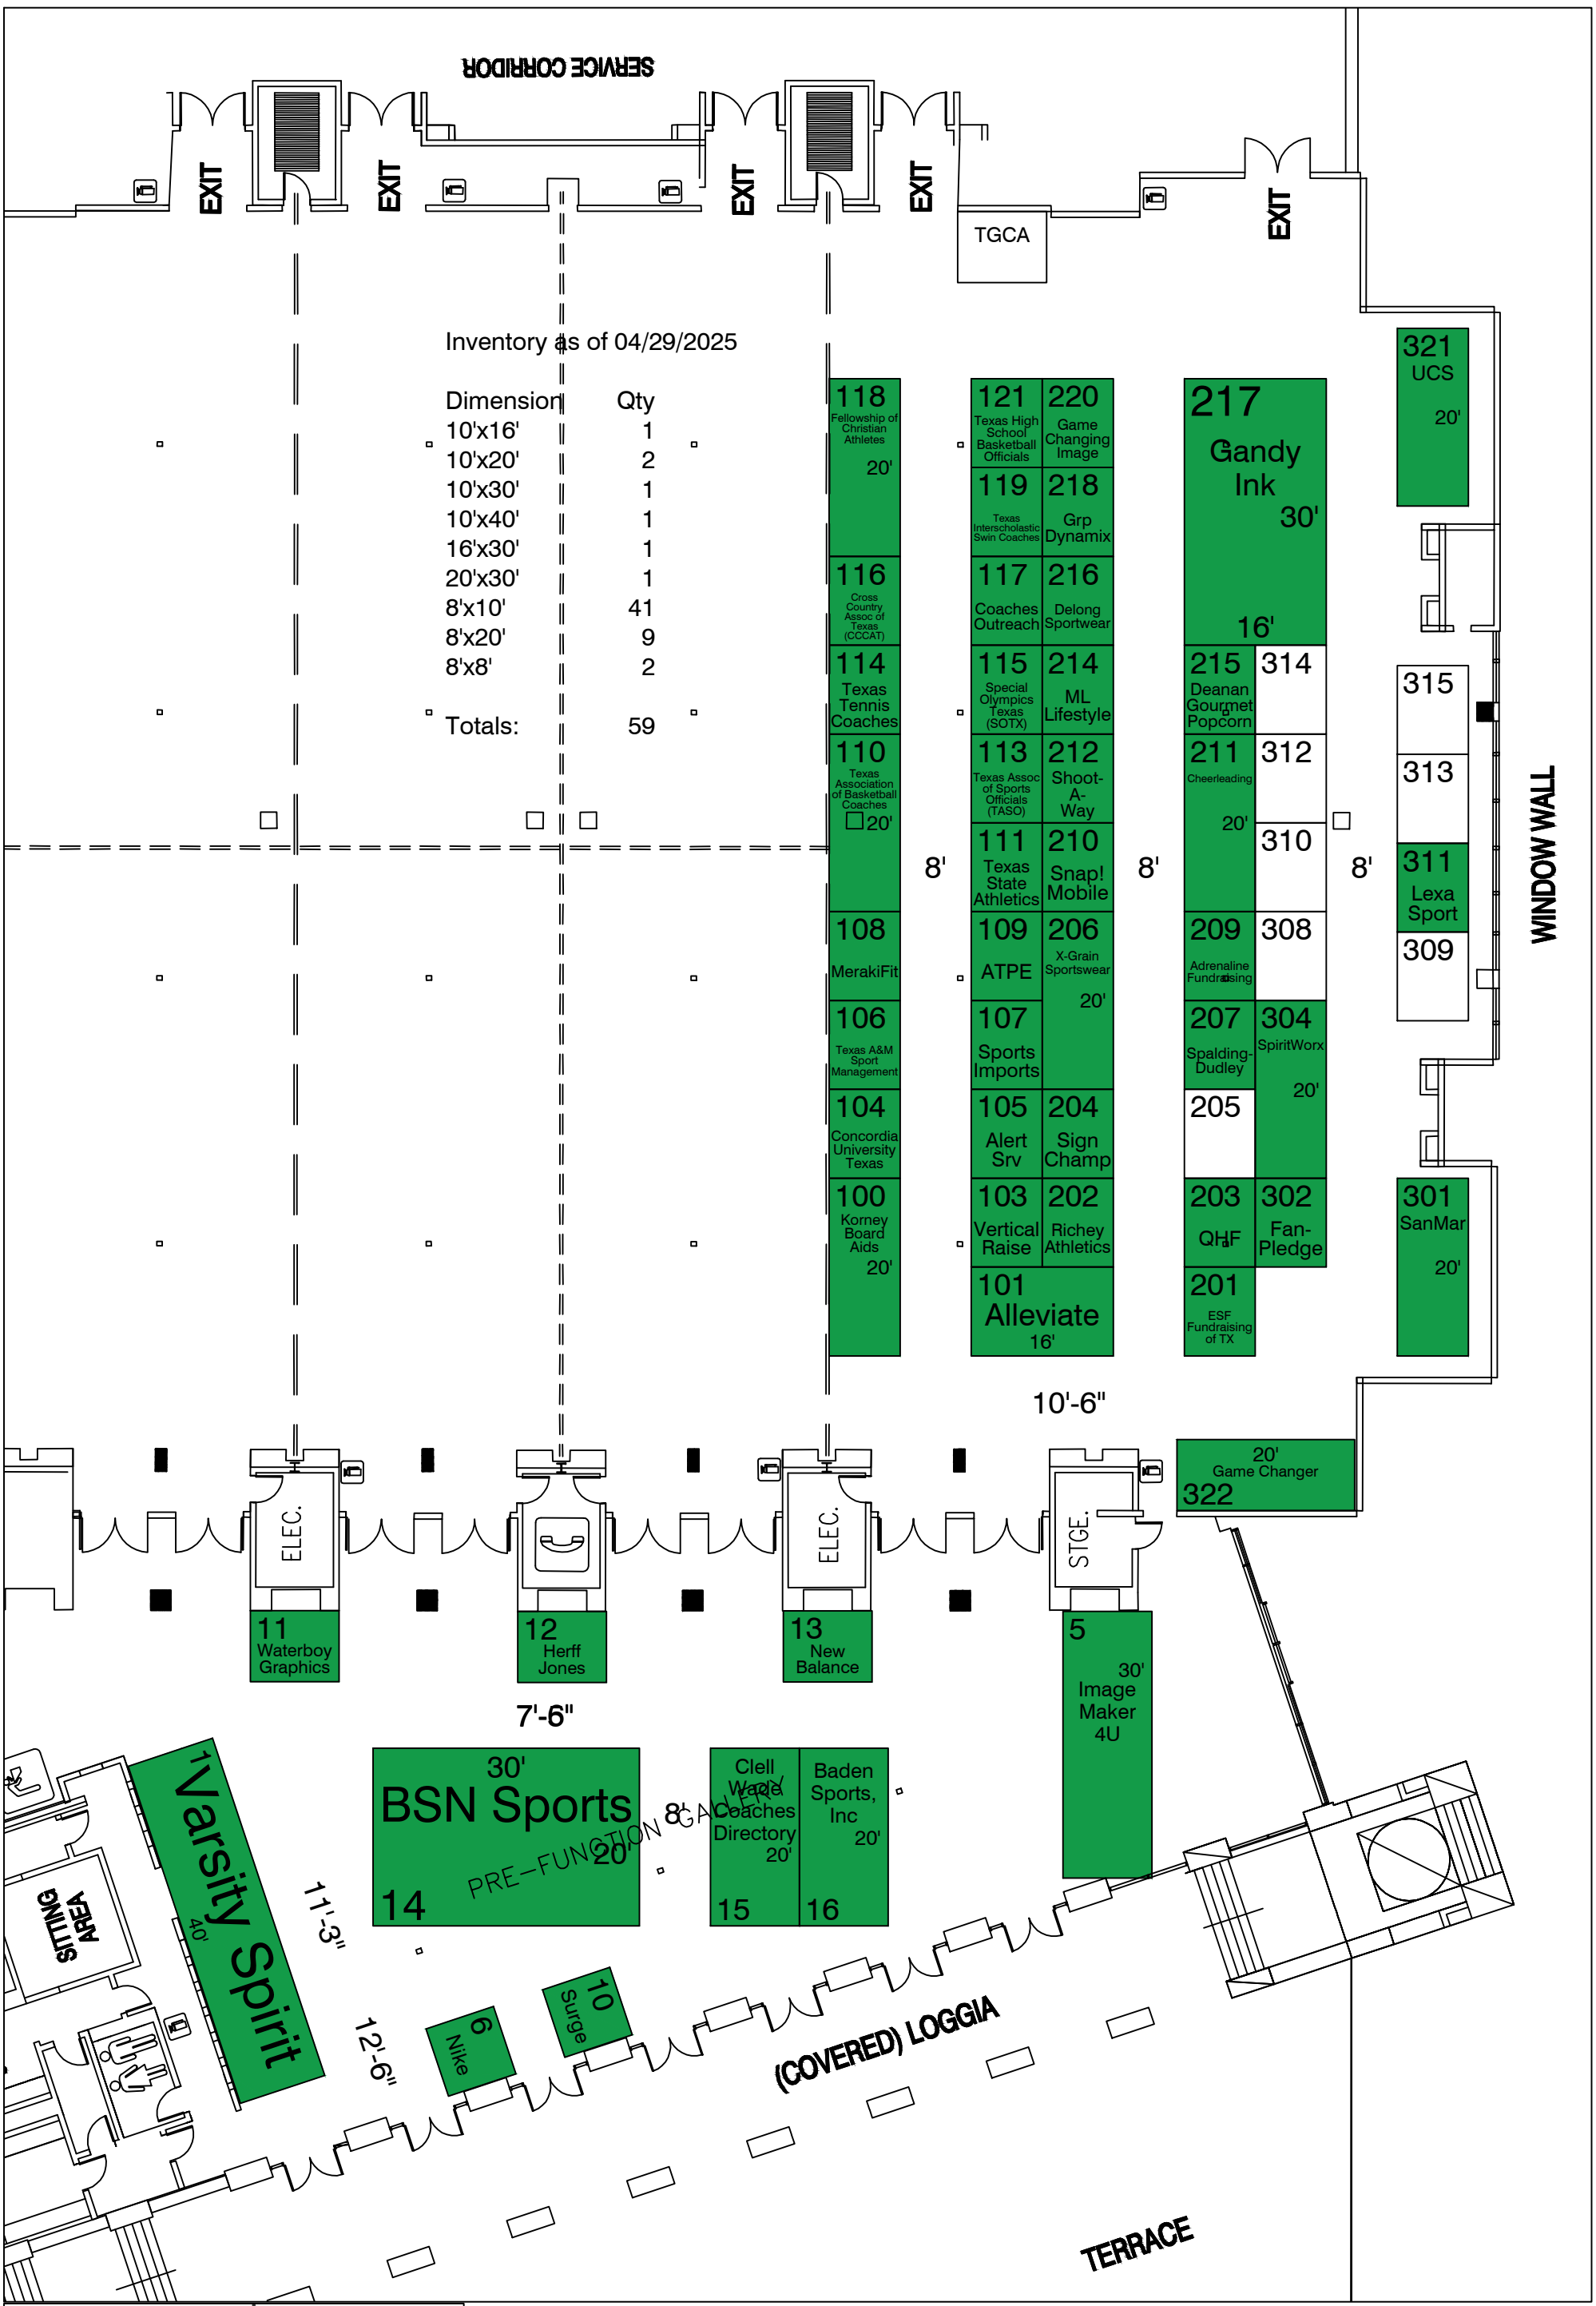

SUPERIOR EXPO SERVICES

TGCA - Annual Summer Clinic
E-Sports Stadium
July 15-16, 2025

Revision Date:	4.29.2025	Revision #:	3
Drawn By:	KathrynHeatherly		
Acct Exec:	Dave Galofaro		
Job #:	TGCA 07.14.25		
Date Drawn:	4/1/2025	Page #:	EXHIBIT

All information on this document is subject to Fire Marshal approval and is based on the best knowledge of the building sizes per architectural plans provided by building. S.E.S. Exposition Services 2019 is not responsible for any discrepancies in this floor plan. "This floor plan is subject to change."

c:\users\kathrynheatherly\superior expo services\ses - documents\ses files_ ses show files\texas girls coaches association\2025\tgca 07.14.25\floor plan